Scanned by TapScanner

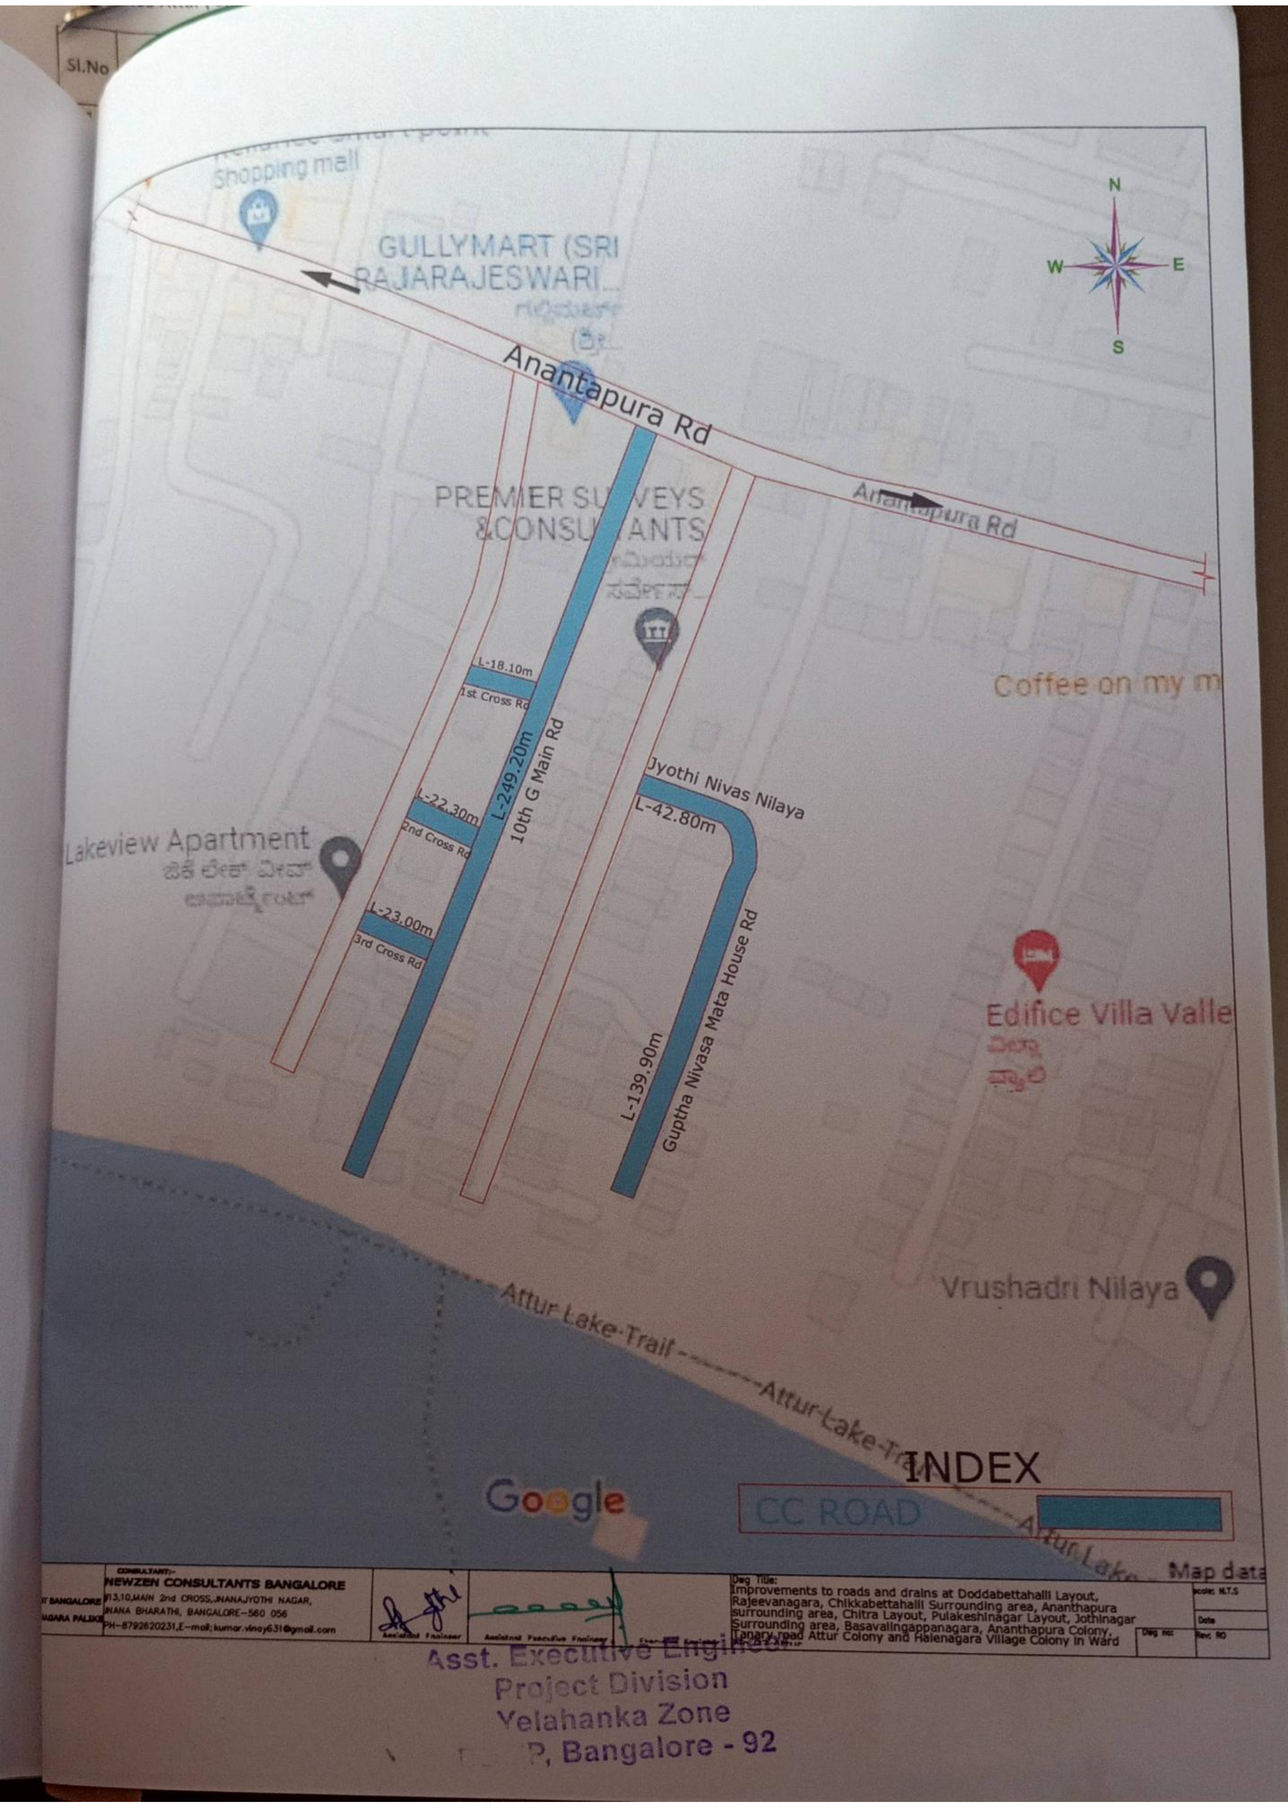

CONSULTANT:- NEWZEN CONSULTANTS BANGALORE F13,10,MAIN 2nd CROSS,JNANAJYOTHI NAGAR, BHANA BHARATHI, BANGALORE-560 056 PH-8792620231,E-mail:kumar.vinay631@gmail.com	Assistant Engineer	Assistant Executive Engineer	Dwg Title: Improvements to roads and drains at Doddabettahalli Layout, Rajeevanagara, Chikkabettahalli Surrounding area, Ananthapura surrounding area, Chitra Layout, Pulakeshinagar Layout, Jothinagar Surrounding area, Basavalingappanagara, Ananthapura Colony, Tigara road Attur Colony and Halenagara Village Colony in Ward	Scale: N.T.S
			Dwg. no:	Date
				Rev: R0

Asst. Executive Engineer
Project Division
Yelahanka Zone
P, Bangalore - 92

Scanned by TapScanner